
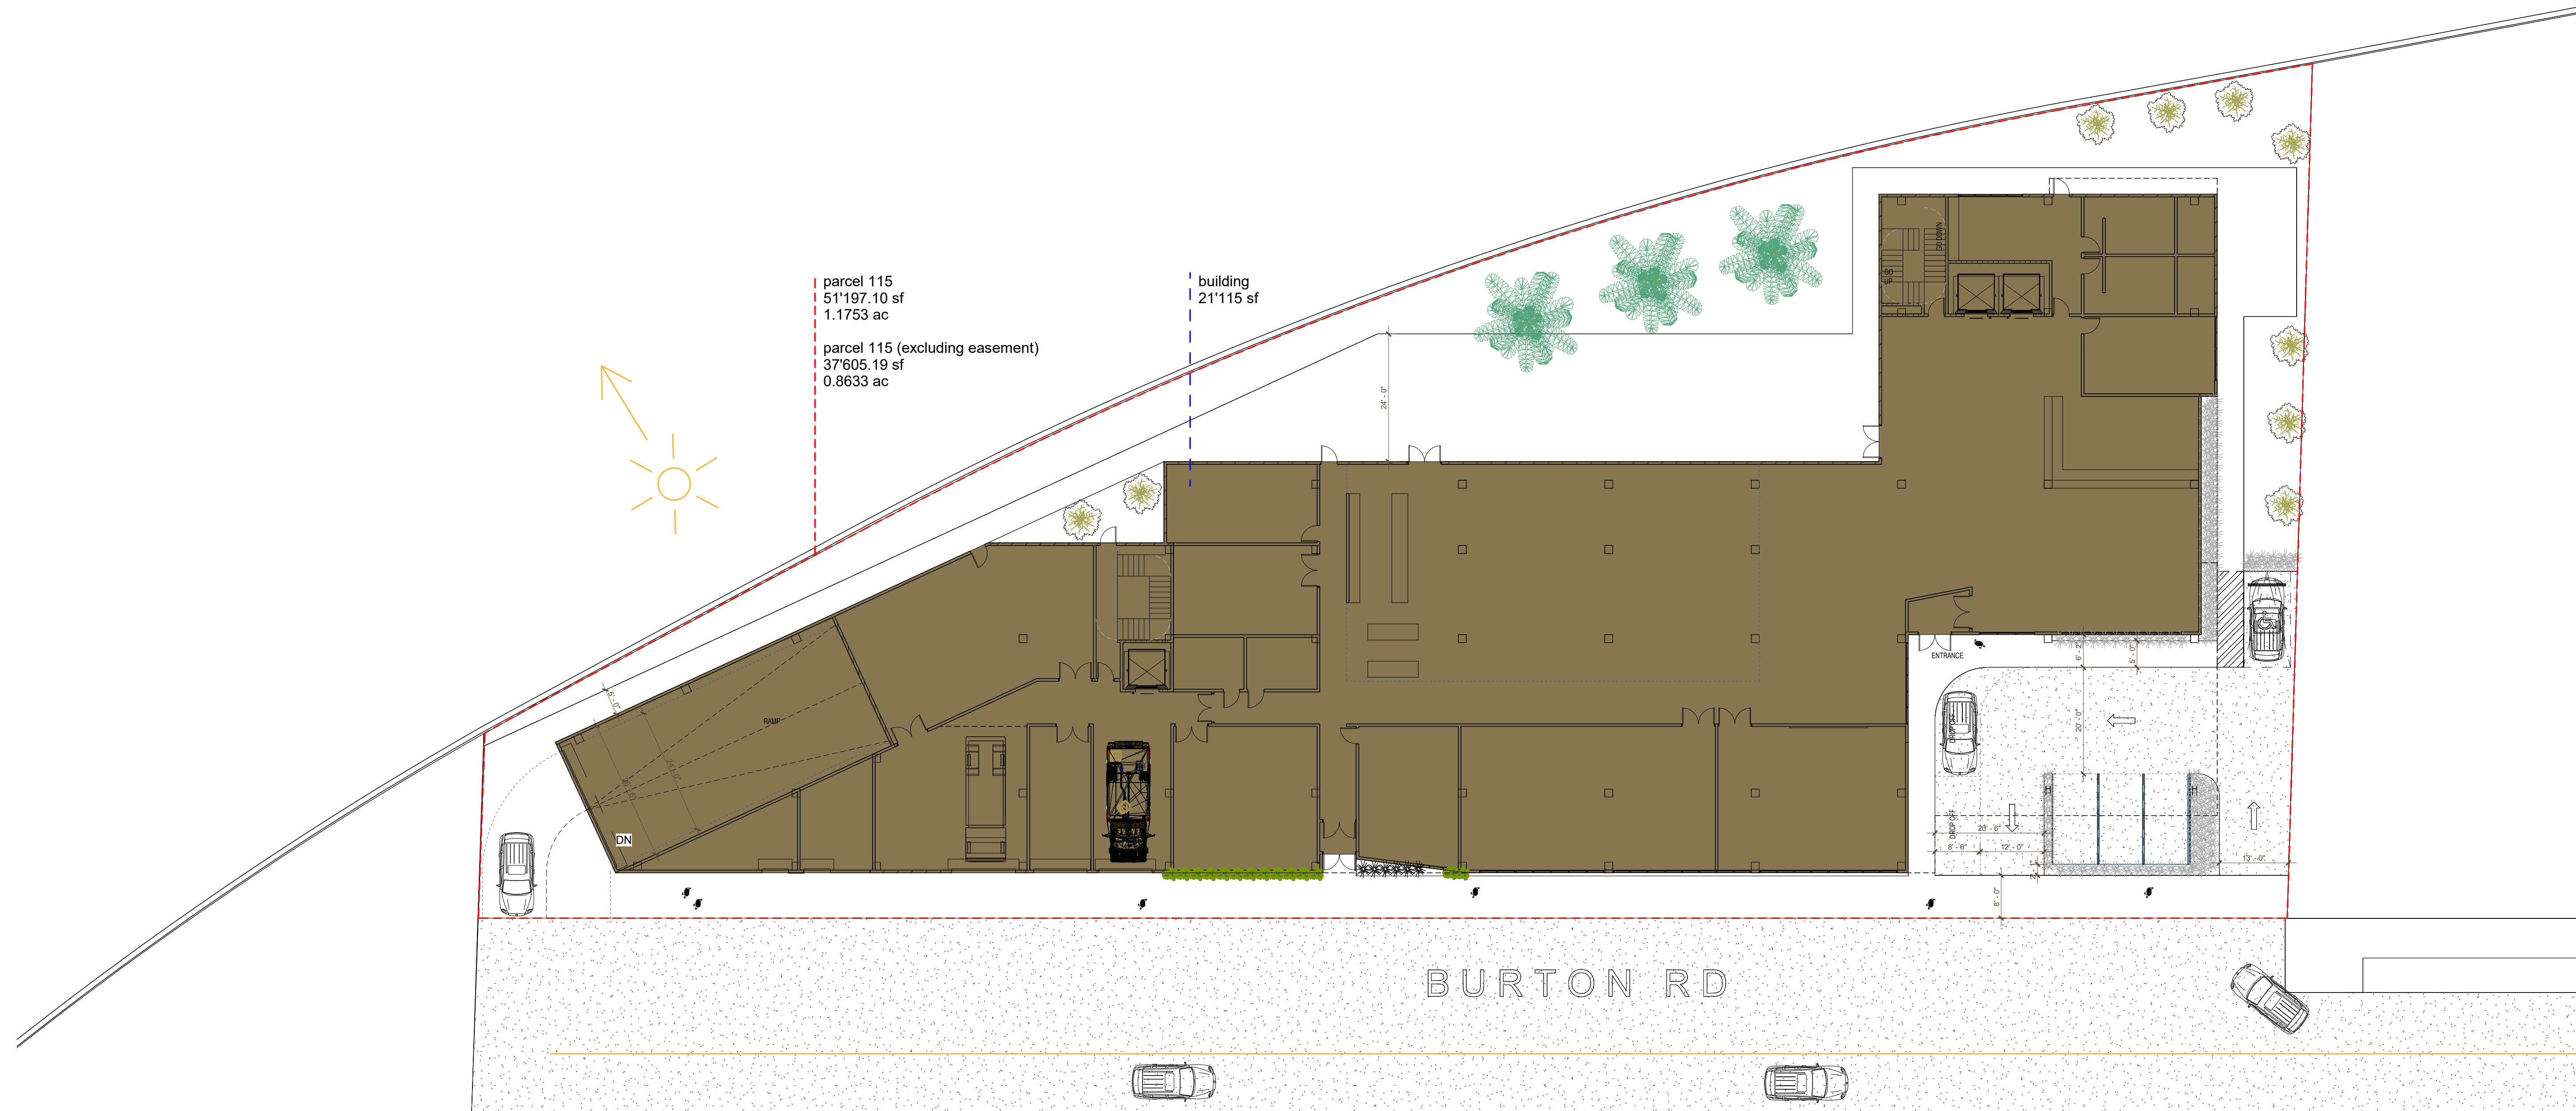
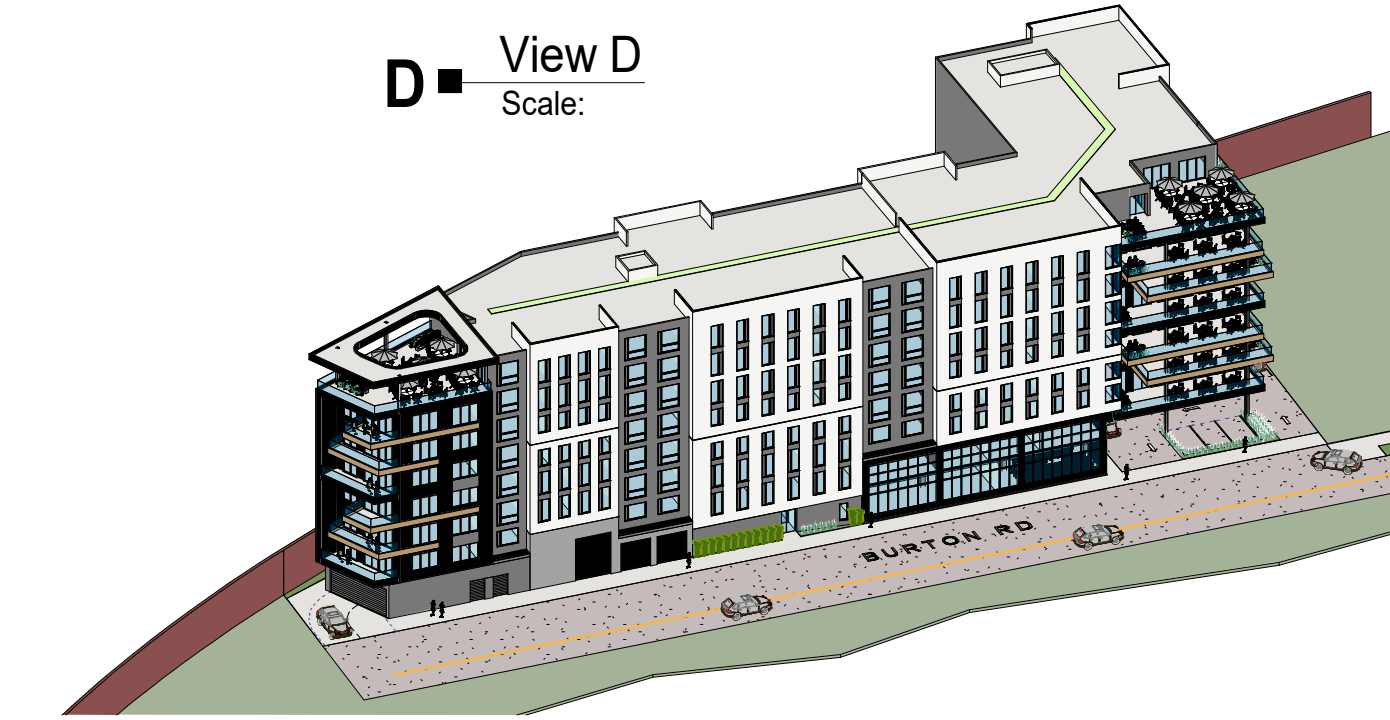
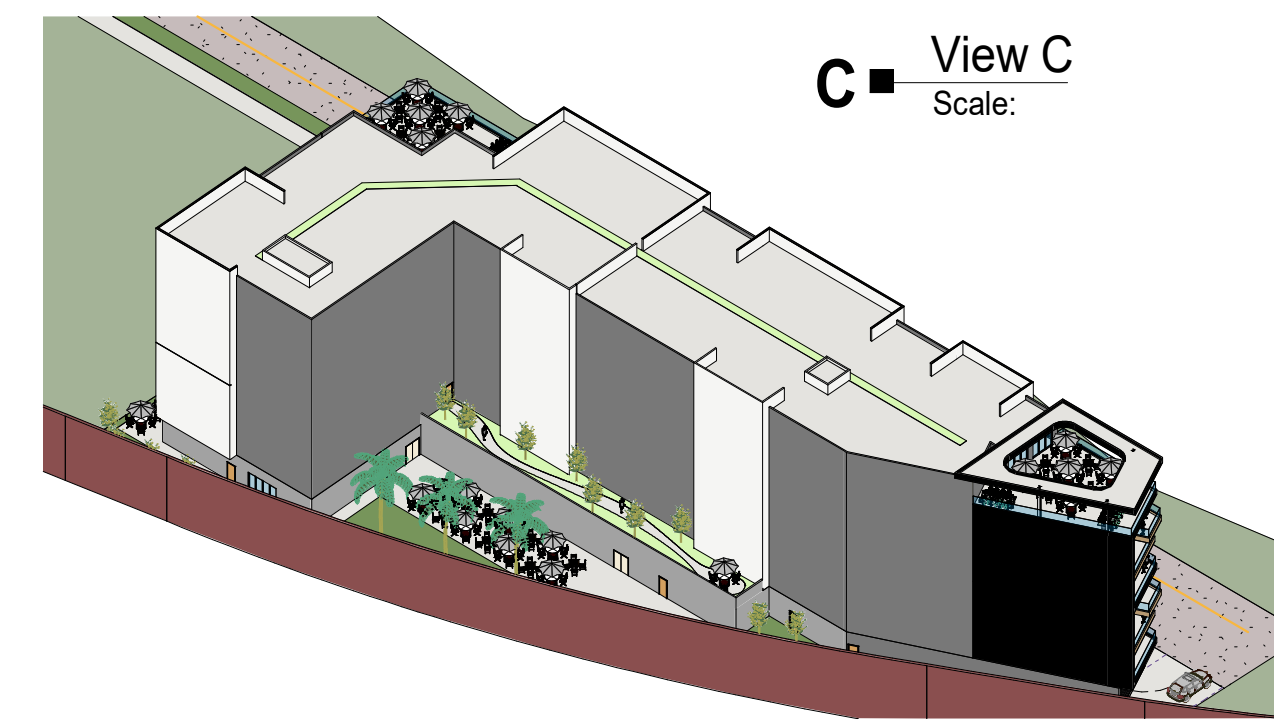
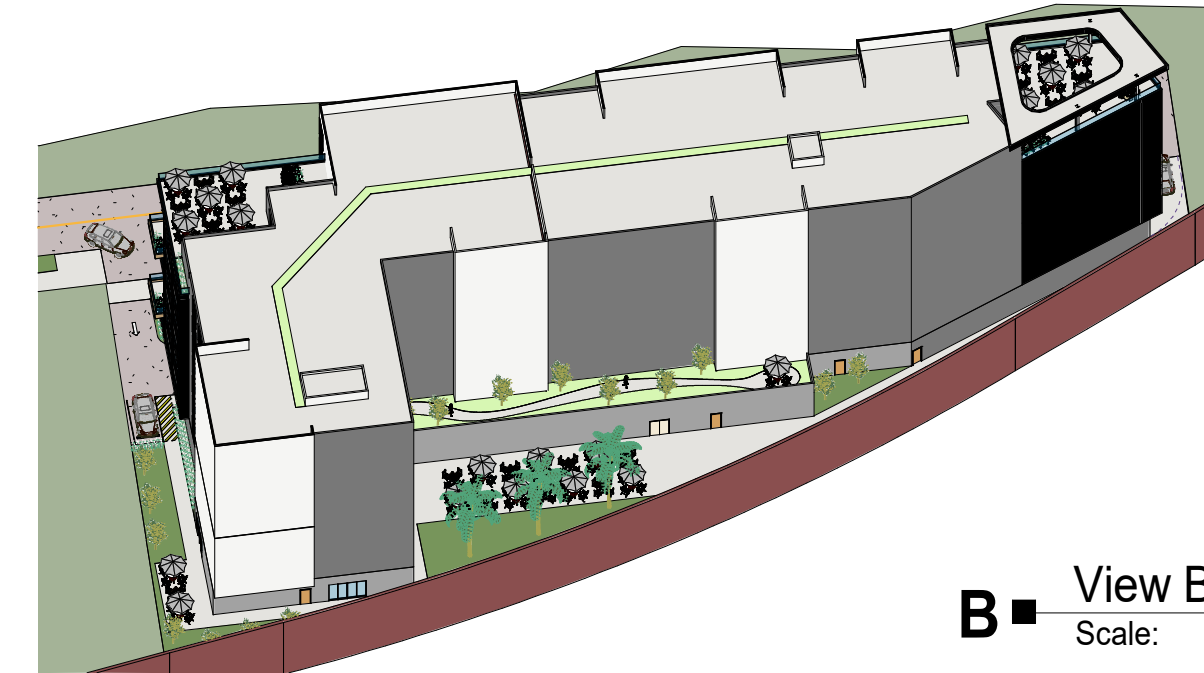


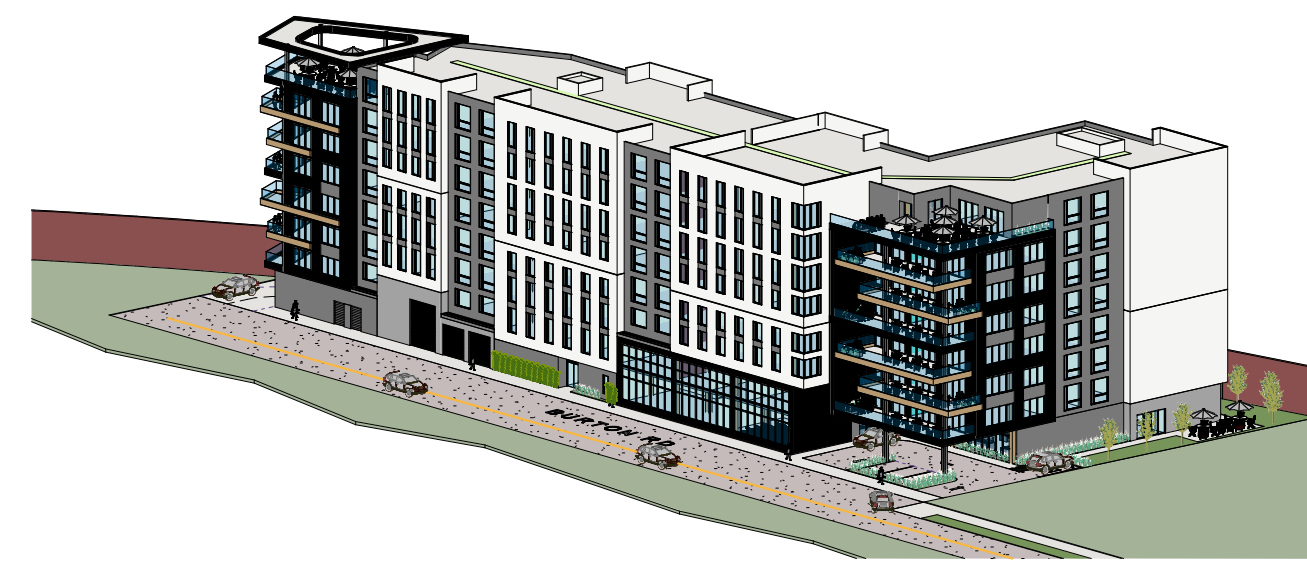

STUDIO
current

URBAN DESIGN + ARCHITECTURE
96 N. Third Street, Suite 110, San Jose, CA, 95112
T. 408.816.2000 www.studiocurrent.com

Project:
16245 BURTON RD

Mixed Use Proposal
Consultant

PRELIMINARY REVIEW

Revision

[illegible]

Stamp



Sheet Information

Issue Date	12/27/24
Job Number	Project Number
Drawn	SC - NR
Checked	Checker
Approved	Designer
Scale	1/16" = 1'-0"

Sheet Title

SITE PLAN & AXONOMETRIES

E9 - 2

2/4/2025 11:22:17 AM

© 2015 STUDIO CURRENT

Project:
16245 BURTON RD
Mixed Use Proposal
Consultant

PRELIMINARY REVIEW

Revision

No. Date

Stamp



Sheet Information


Issue Date 10/31/24
Job Number Project Number
Drawn SC - NR
Checked Checker
Approved Designer
Scale 1/16" = 1'-0"

Sheet Title


LEVELS 2, 3 & 4 PLANS

E9 - 4


COPYRIGHT © 2015 STUDIO CURRENT

 

2 LEVEL 2
Scale: 1/16" = 1'-0"

 

3 LEVEL 3 (similar to LEVEL 4)
Scale: 1/16" = 1'-0"

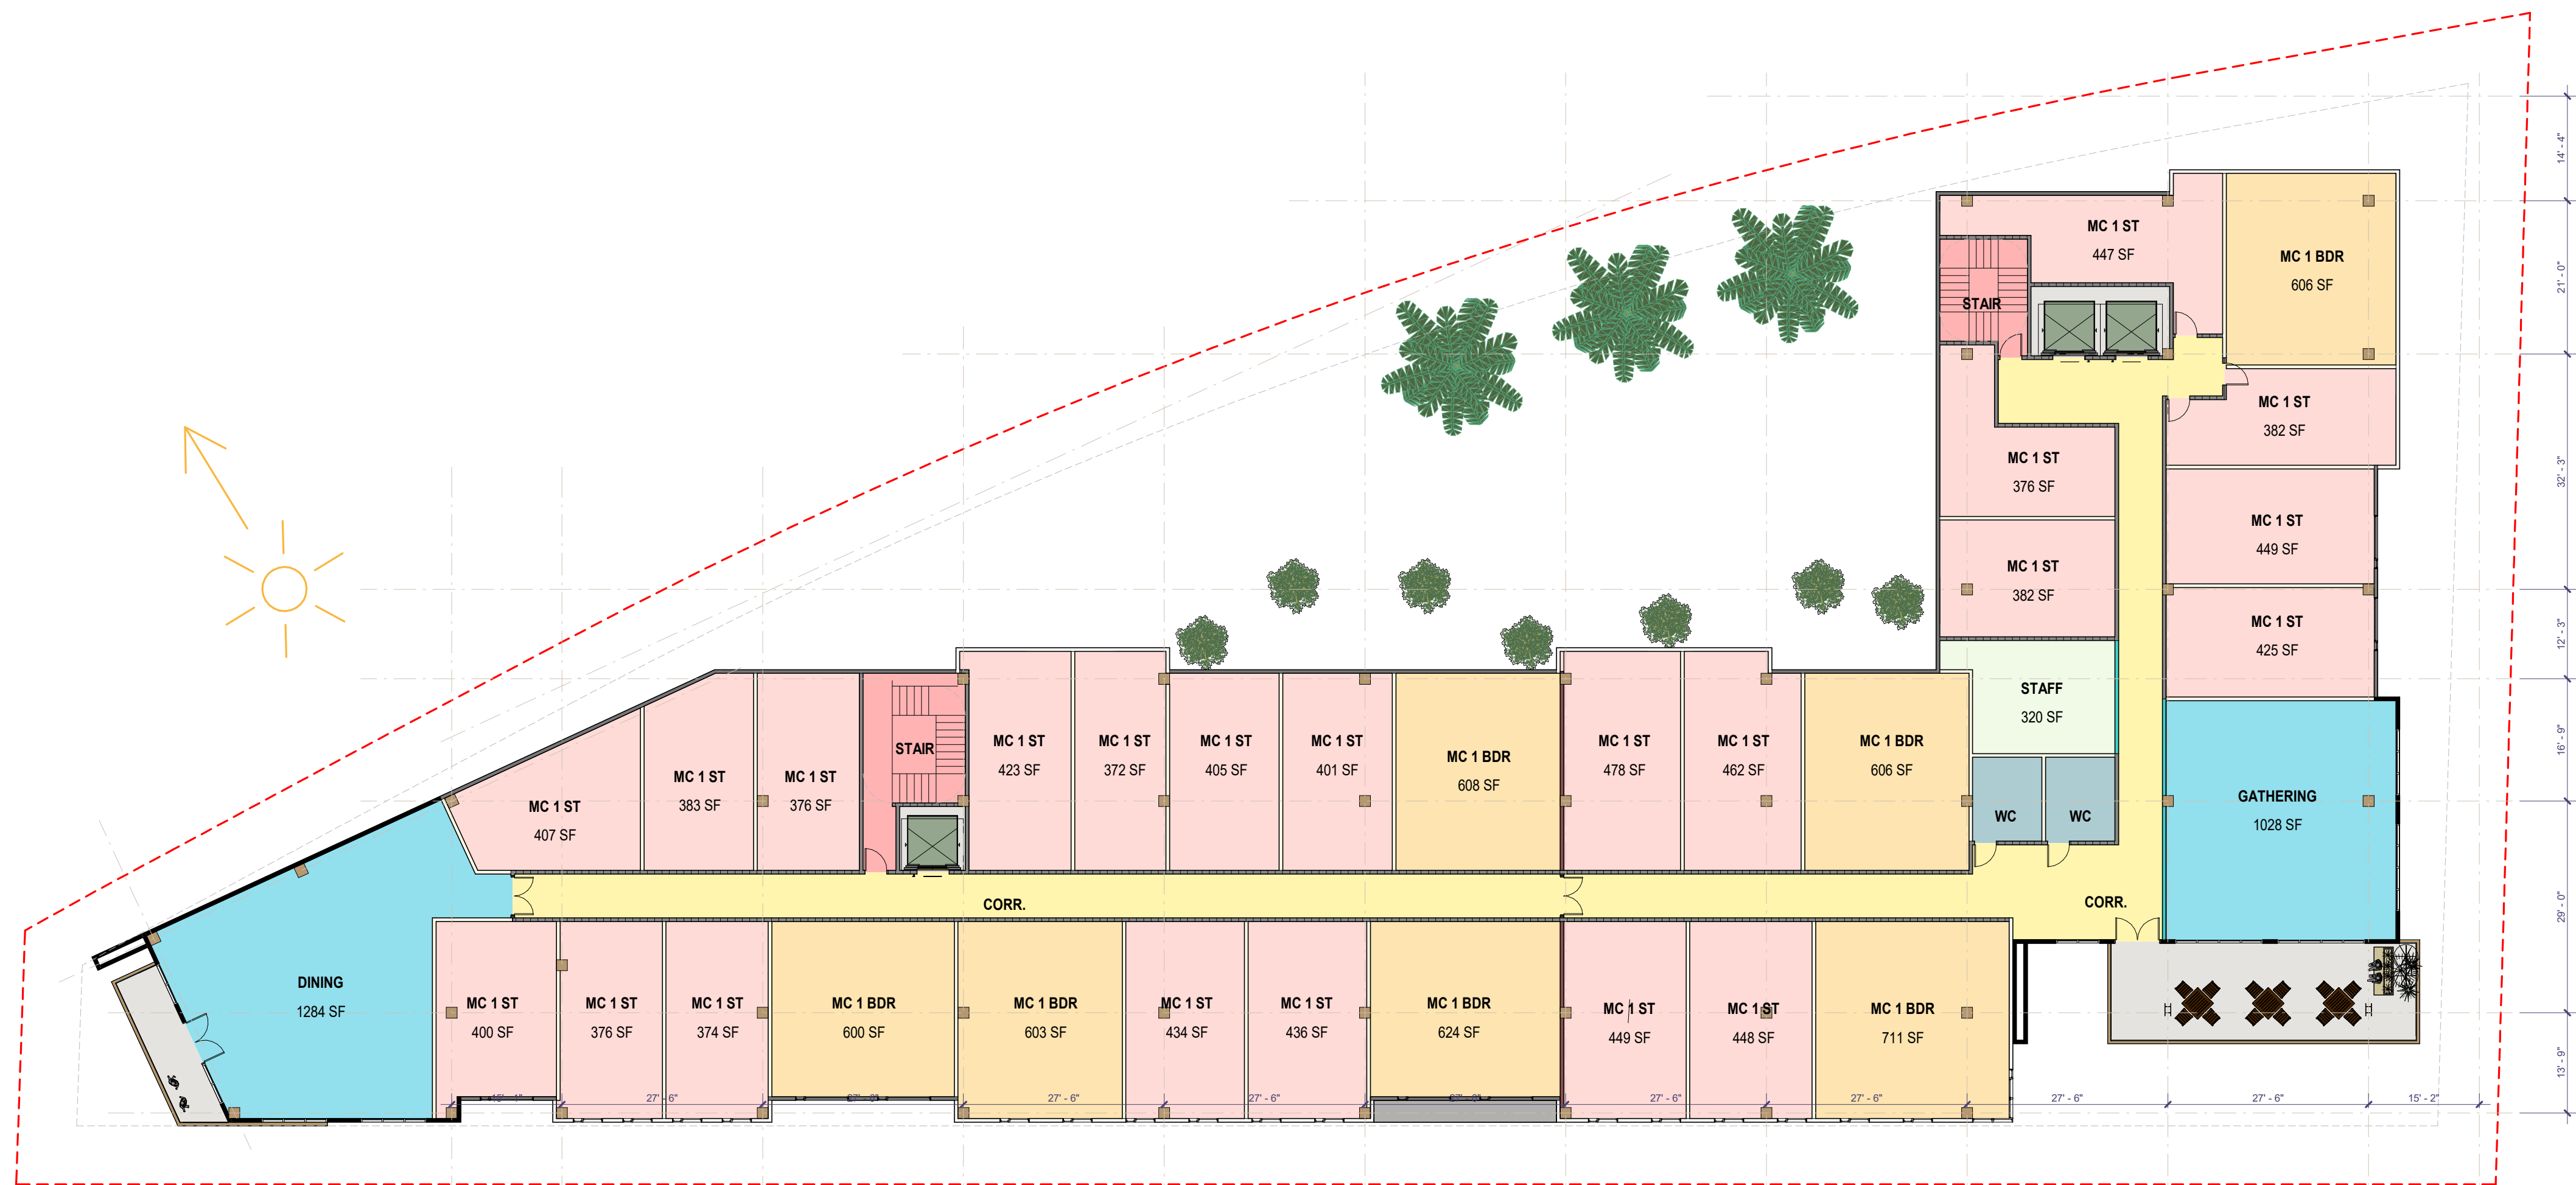



**STUDIO
current**
URBAN DESIGN + ARCHITECTURE
96 N. Third Street, Suite 110, San Jose, CA, 95112
T. 408.816.2000
www.studiocurrent.com

Project:
16245 BURTON RD
Mixed Use Proposal
Consultant

PRELIMINARY REVIEW

Revision	
No	Date

Stamp




Sheet Information



Issue Date	11/14/24
Job Number	Project Number
Drawn	SC - NR
Checked	Checker
Approved	Designer
Scale	1/16" = 1'-0"

Sheet Title


**LEVELS 5, 6, 7 & 8
PLANS**

 

5 ■ **LEVEL 5** (similar to LEVELS 6 & 7)
Scale: 1/16" = 1'-0"

 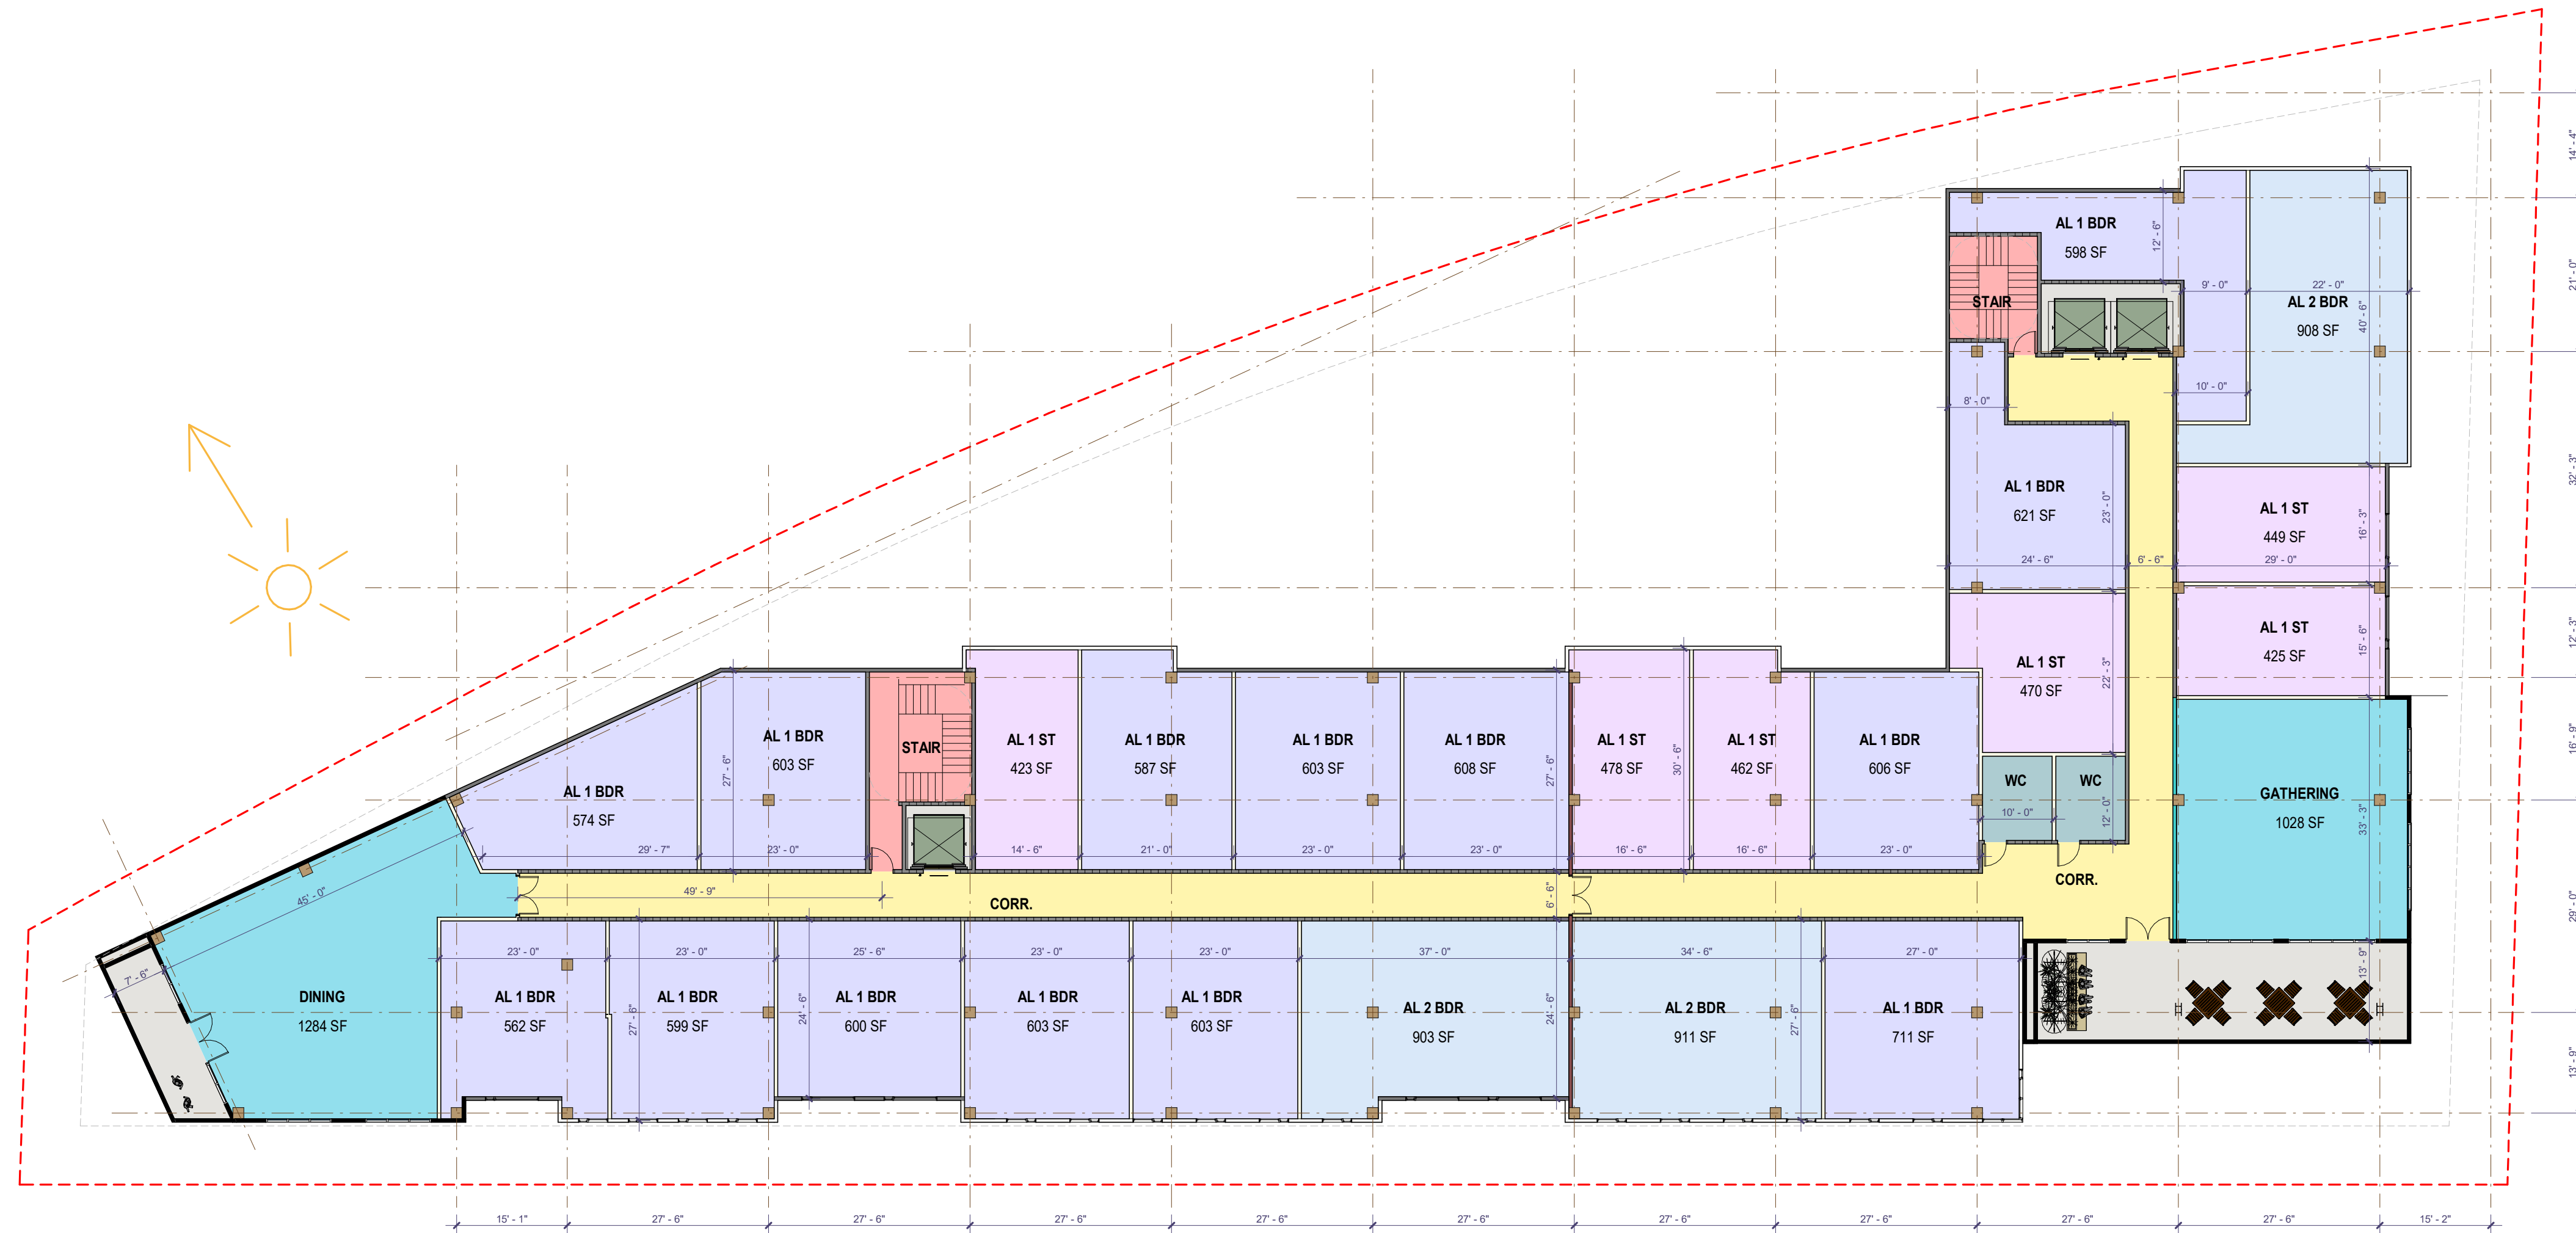

8 ■ **LEVEL 8**
Scale: 1/16" = 1'-0"

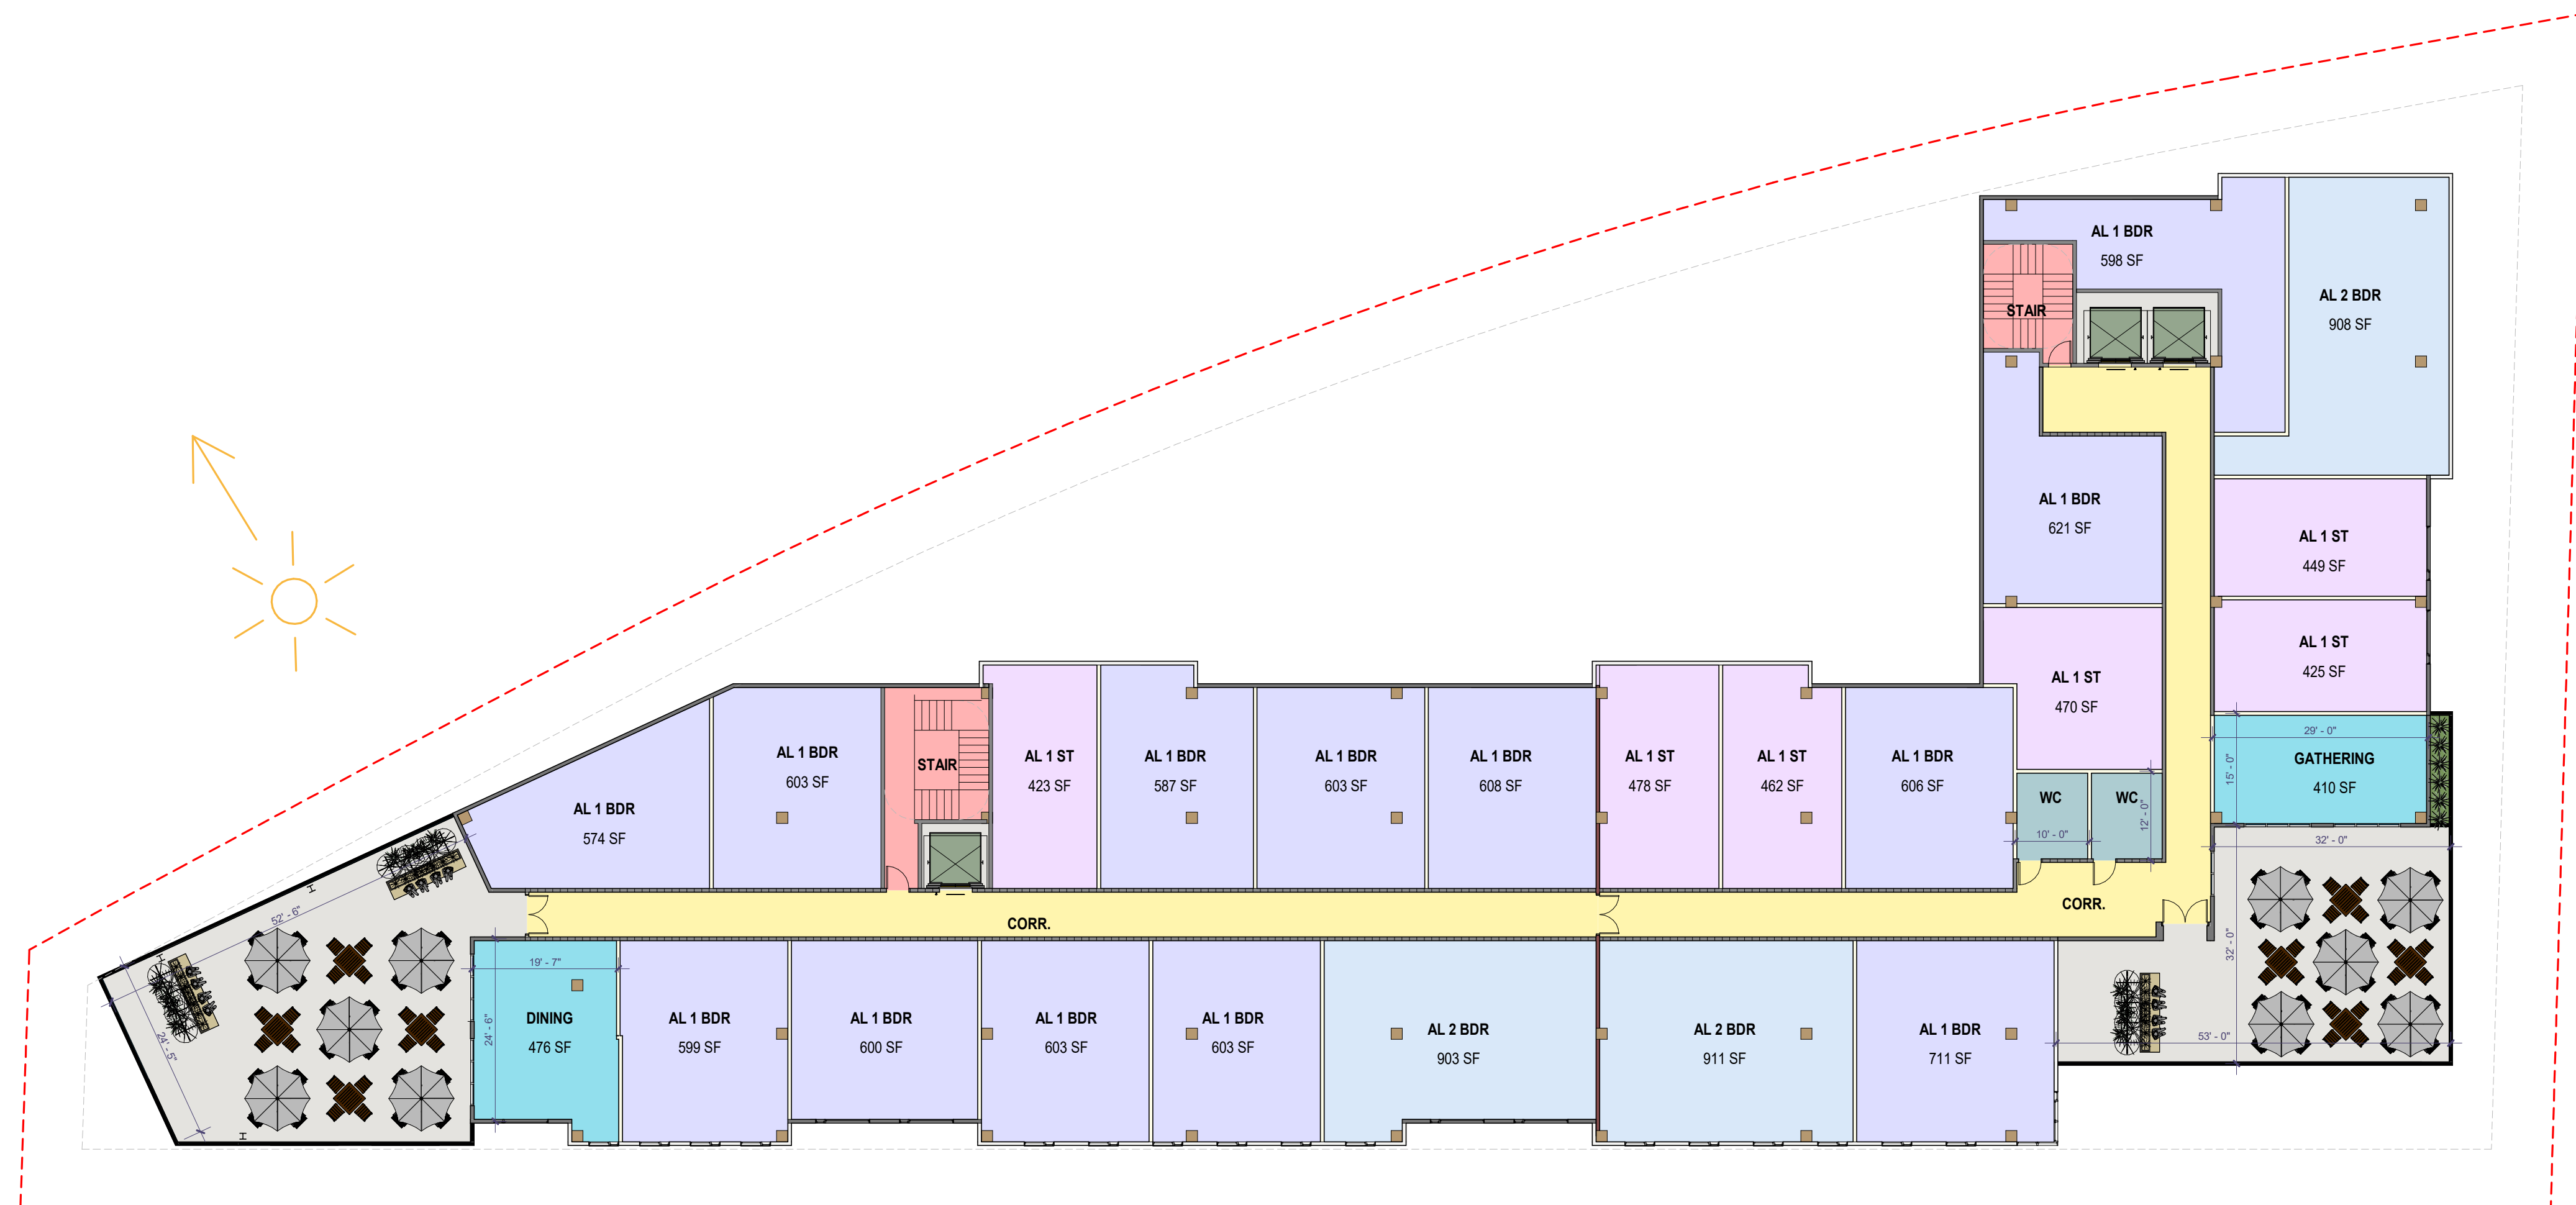

Project:
16245 BURTON RD

Mixed Use Proposal

Consultant

PRELIMINARY REVIEW

Revision	
No	Date

Stamp


LICENSED ARCHITECT
JEFFREY R. CURRENT
C 19444
REN. 1-31-2021
STATE OF CALIFORNIA

Sheet Information	
Issue Date	01/13/25
Job Number	Project Number
Drawn	SC - NR
Checked	Checker
Approved	Designer
Scale	1/16" = 1'-0"


Sheet Title

ROOF & SECTION

E9 - 6

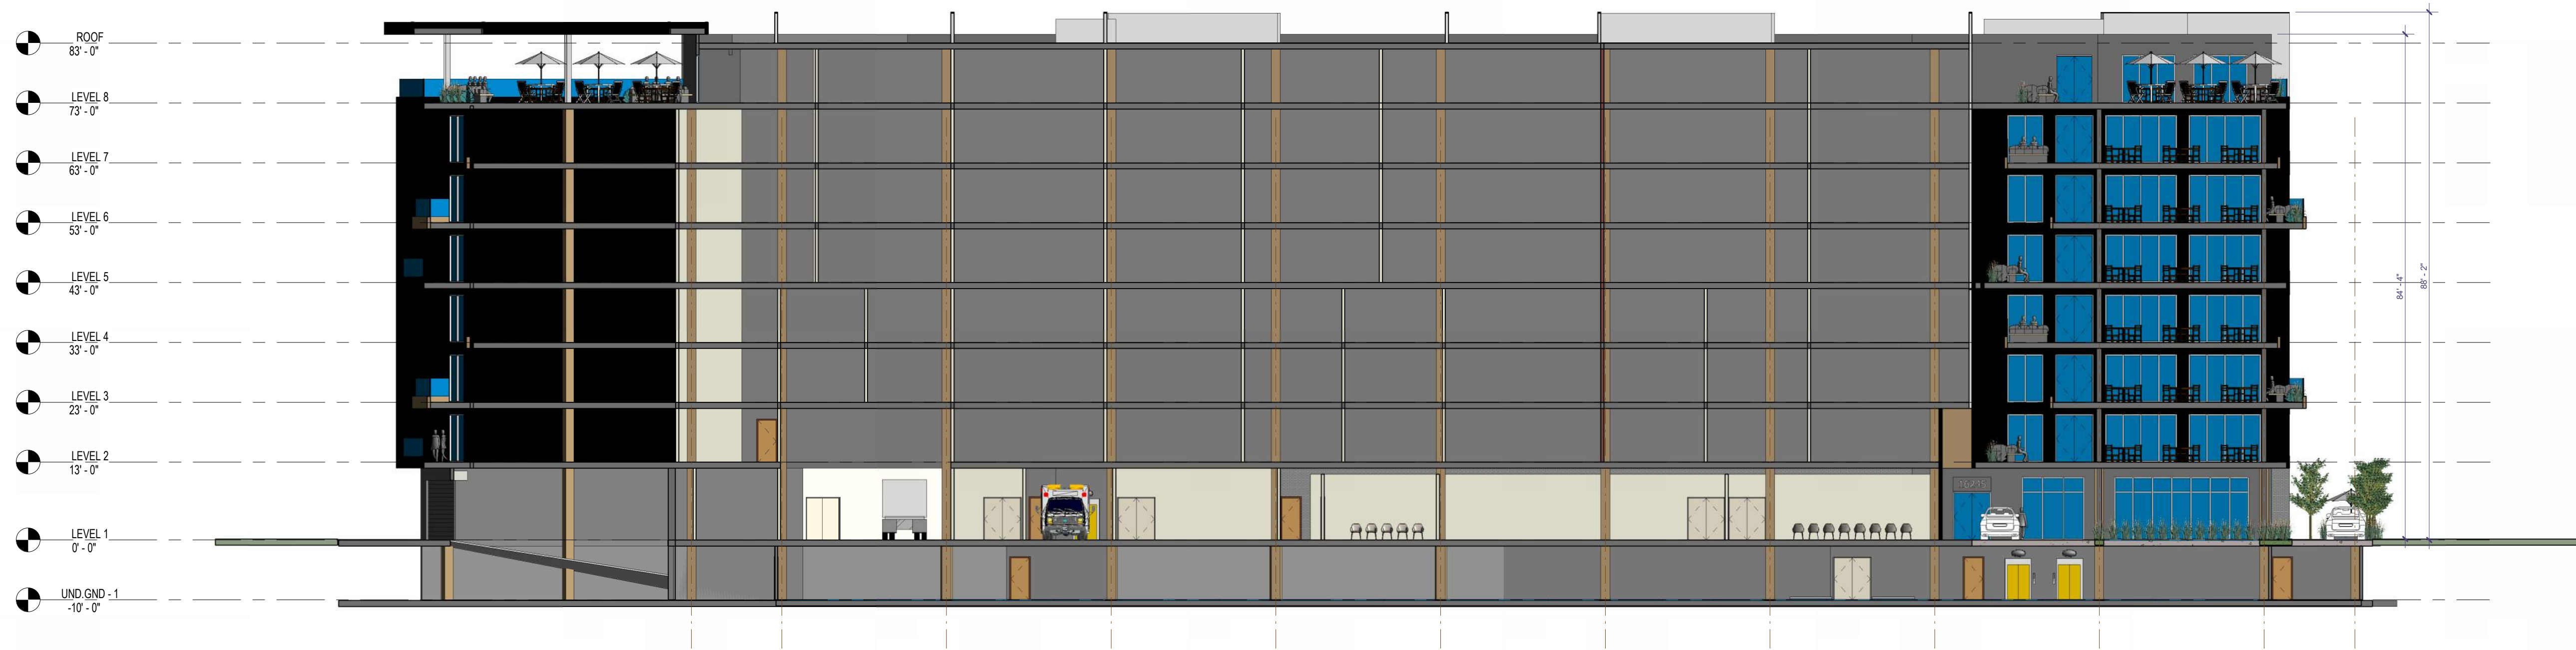

S ■ Section 1
Scale: 1/16" = 1'-0"

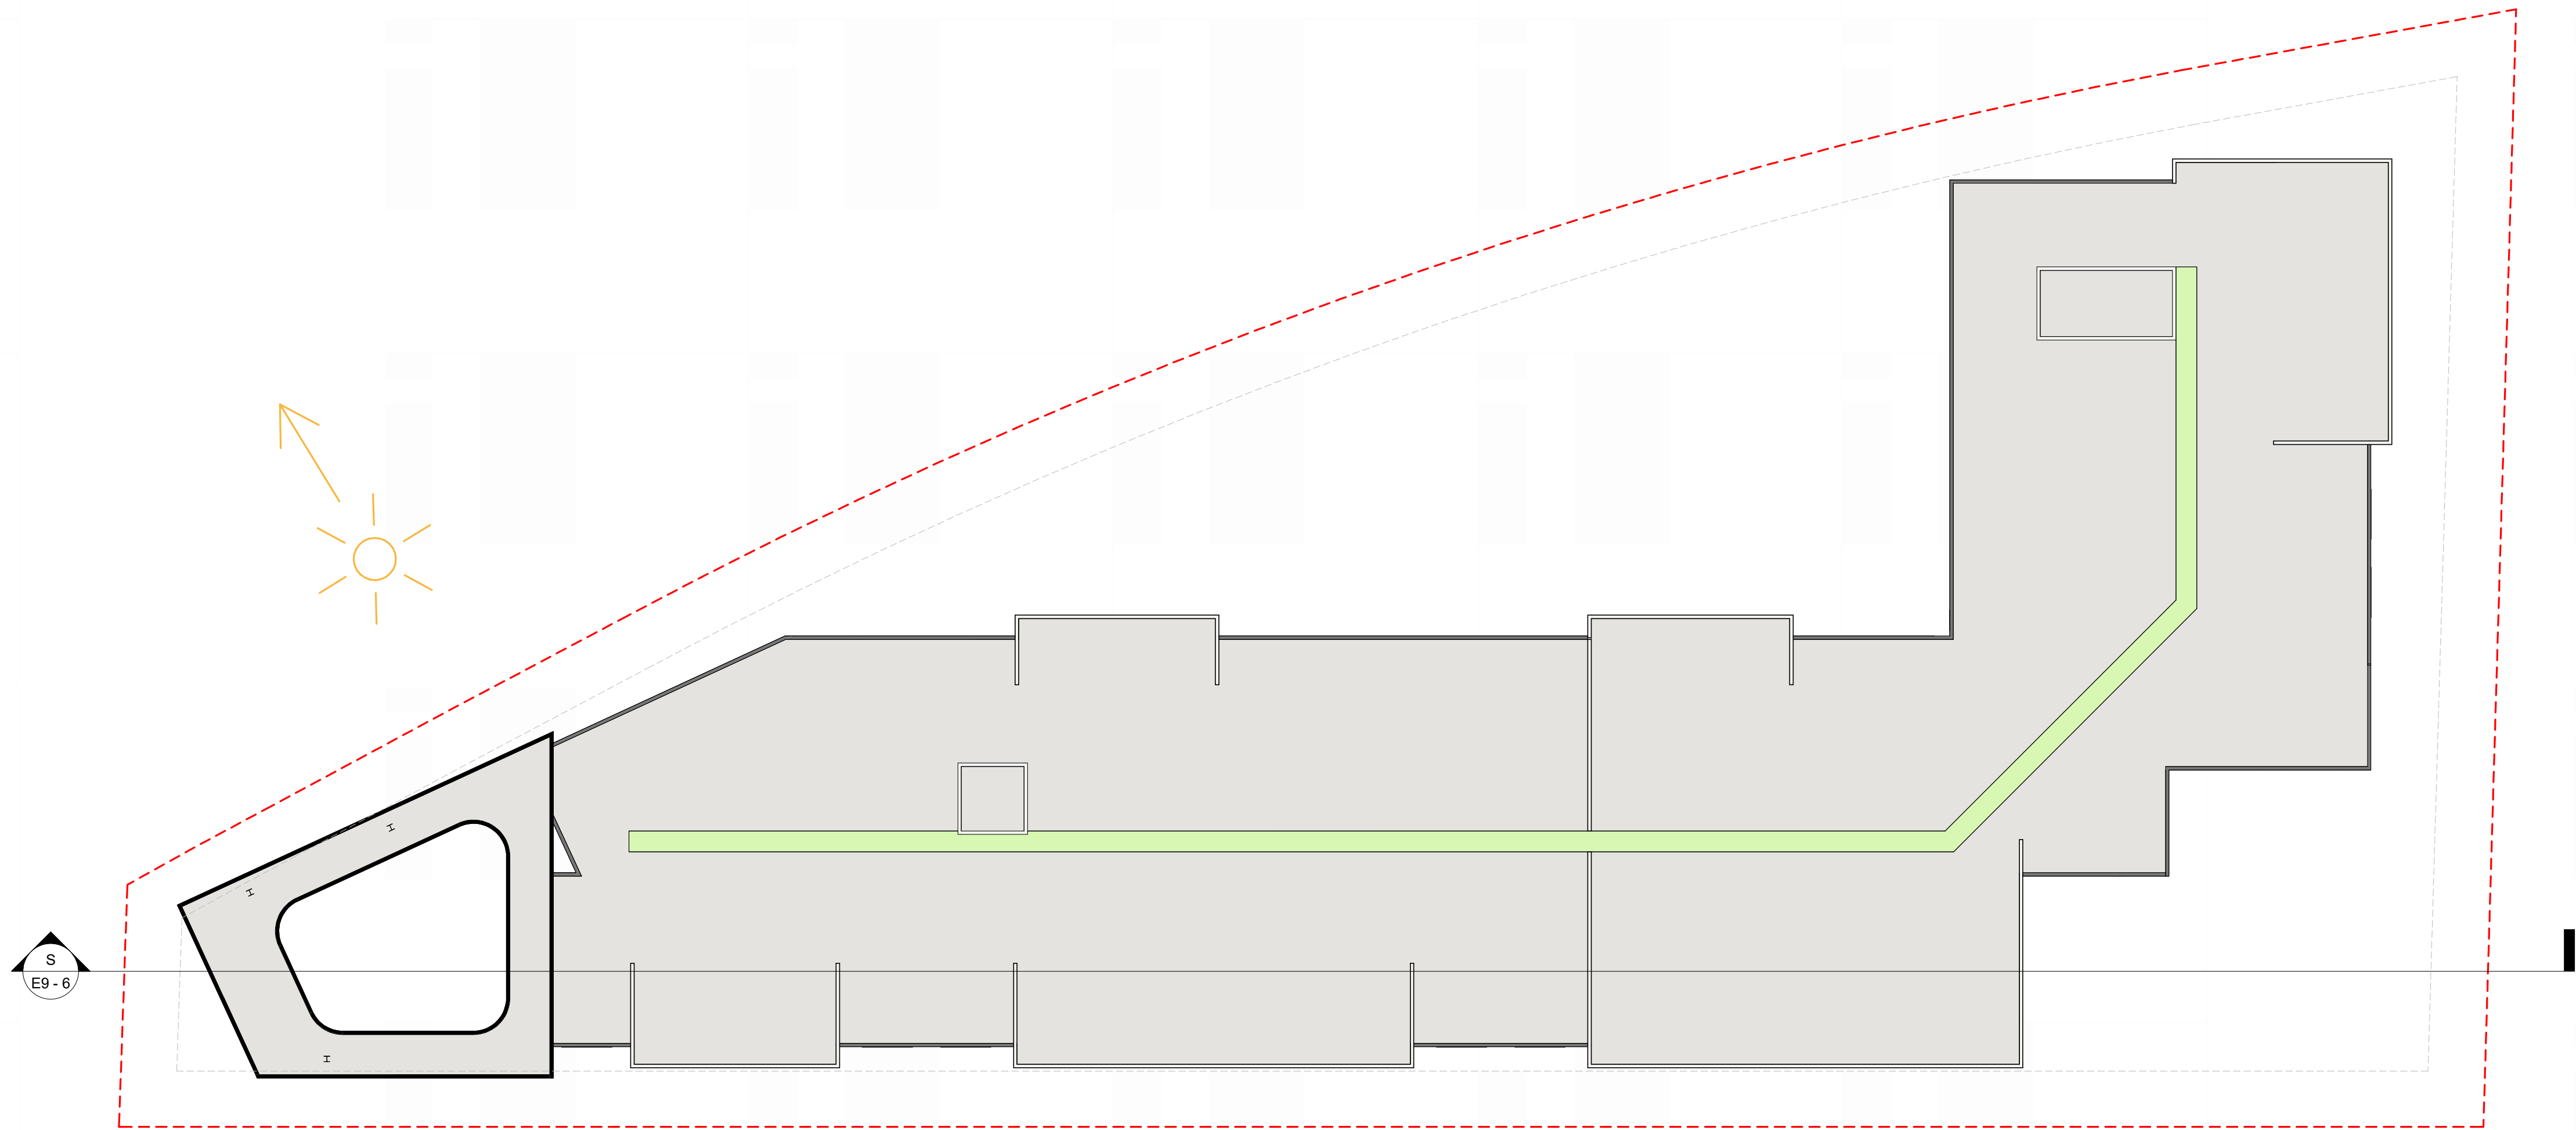

9 ■ ROOF
Scale: 1/16" = 1'-0"



Consultant


E9 - 10

2/4/2025 11:27:55 AM

- GARDENS;
- BALCONIES;

	DEVELOPMENT	
Grand total		16491 SF


Scale: 1" = 50'-0"

 

Project:
16245 BURTON RD
Mixed Use Proposal
Consultant

PRELIMINARY REVIEW

Revision	
No	Date

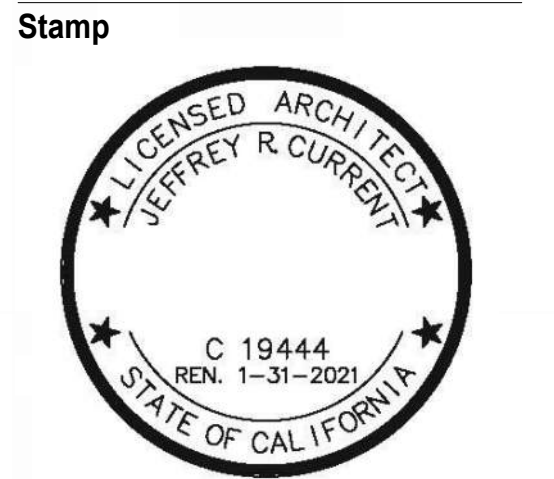

Sheet Information	
Issue Date	12/03/25
Job Number	Project Number
Drawn	Author
Checked	Checker
Approved	Designer
Scale	1/16" = 1'-0"

Sheet Title
ELEVATIONS



1 ■ **South West Elevation - Burton Road View**
Scale: 1/16" = 1'-0"



2 ■ **South East Elevation**
Scale: 1/16" = 1'-0"