1 ELEVATION @ PANIGEHTTI PL

2 FRONT ELEVATION @ LOMA ALTA AVE.

SYMBOL LEGEND

- METAL ROOFING
- METAL AWNING
- CEMENT PLASTER
- LAMINATE FINISH DOOR
- PLEXIGLASS GUARDRAIL BY MANUFACTURE
- ALUMINUM FRAME WINDOW AND DOORS

APPROVED
BY LOS GATOS COMMUNITY DEVELOPMENT
PLANNING DIVISION
Story Pole Plan Only
JA 8/7/2020

3 SIDE ELEVATION

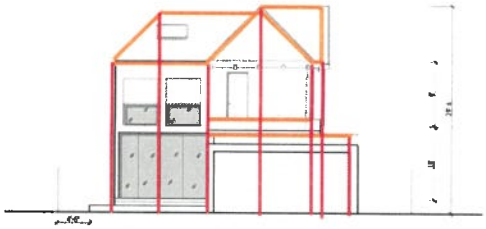

4 REAR ELEVATION

Utopia DESIGN & CONSTRUCTION

CONSULTANT:

CLIENT: LOMA ALTA Residence
15 LOMA ALTA
LOS GATOS
APN: 532-29-073

DRAWING TITLE: BUILDING ELEVATIONS

REV	DATE	DESCRIPTION
1	7/25/19	CITY COMMENTS
2	12/14/19	CITY COMMENTS
3	03/14/20	CITY COMMENTS
4	06/24/20	CITY COMMENTS

DRAWN:
CHECKED:
DATE: 3/30/19
SCALE:
JOB No.:
SHEET No.:

A3.1

7/27/2020 11:08 AM UPDATED
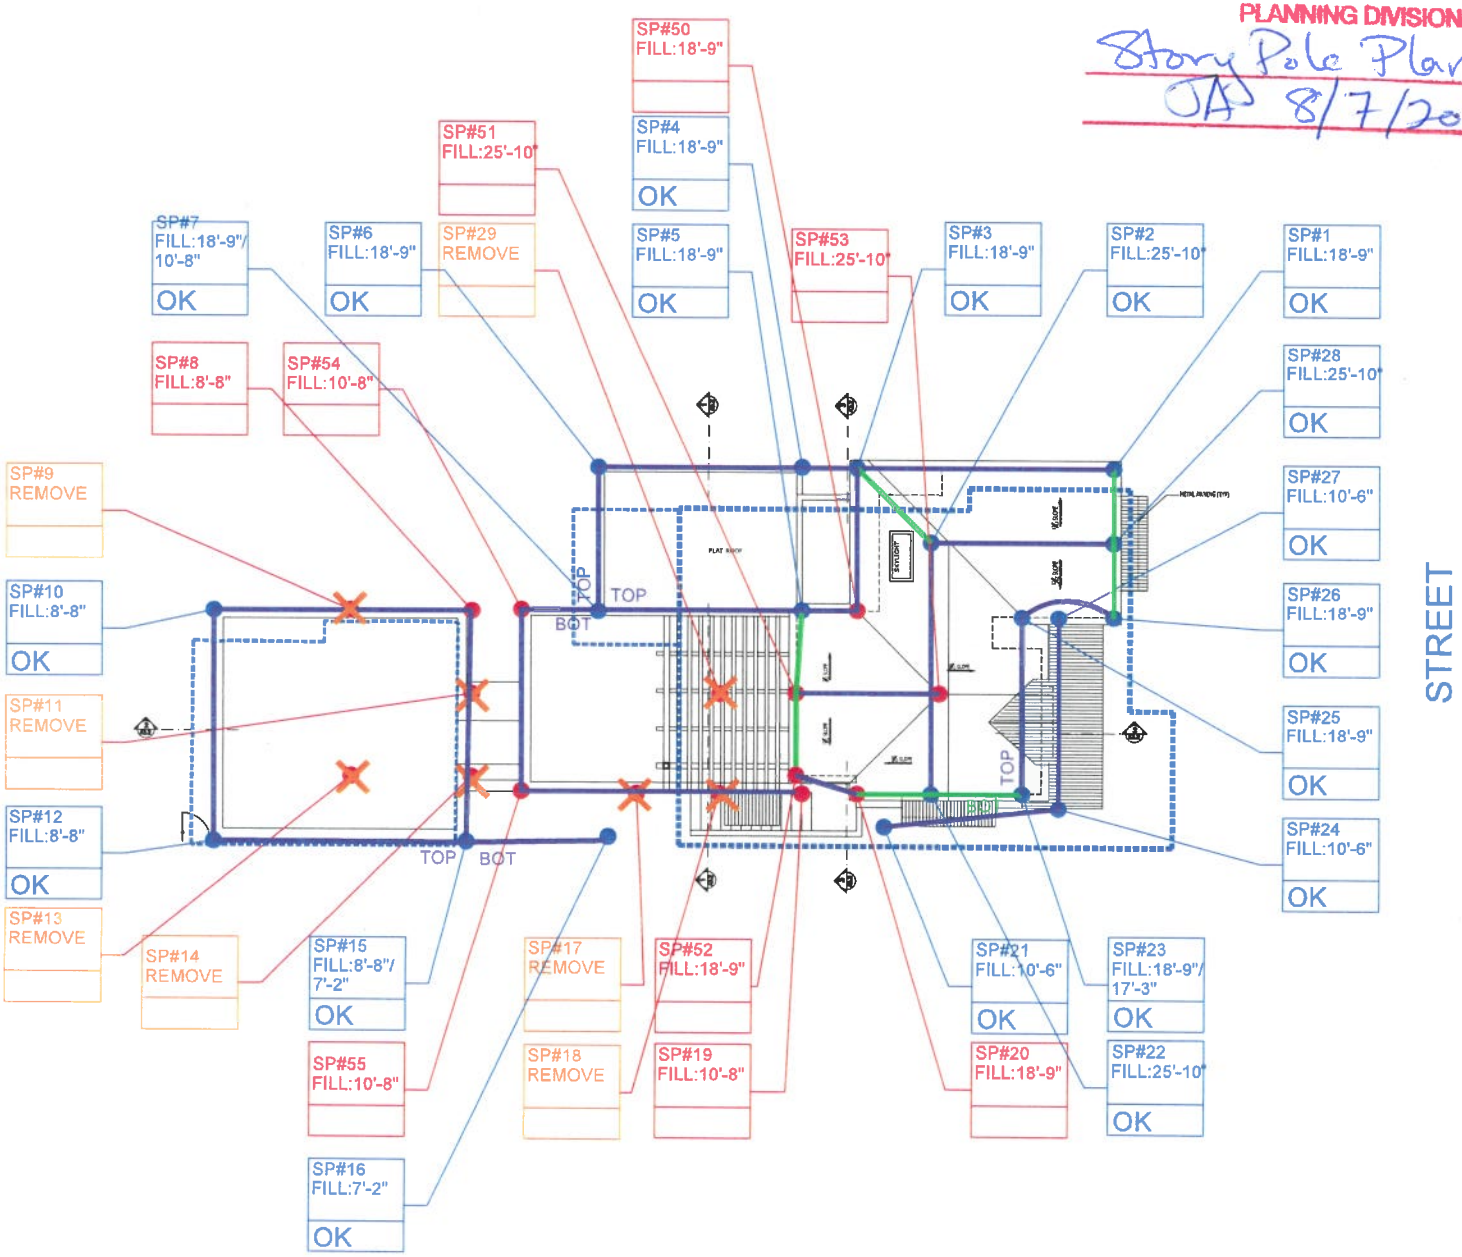
APPROVED
BY LOS GATOS COMMUNITY DEVELOPMENT
PLANNING DIVISION
Story Pole Plan Only
JA 8/7/2020