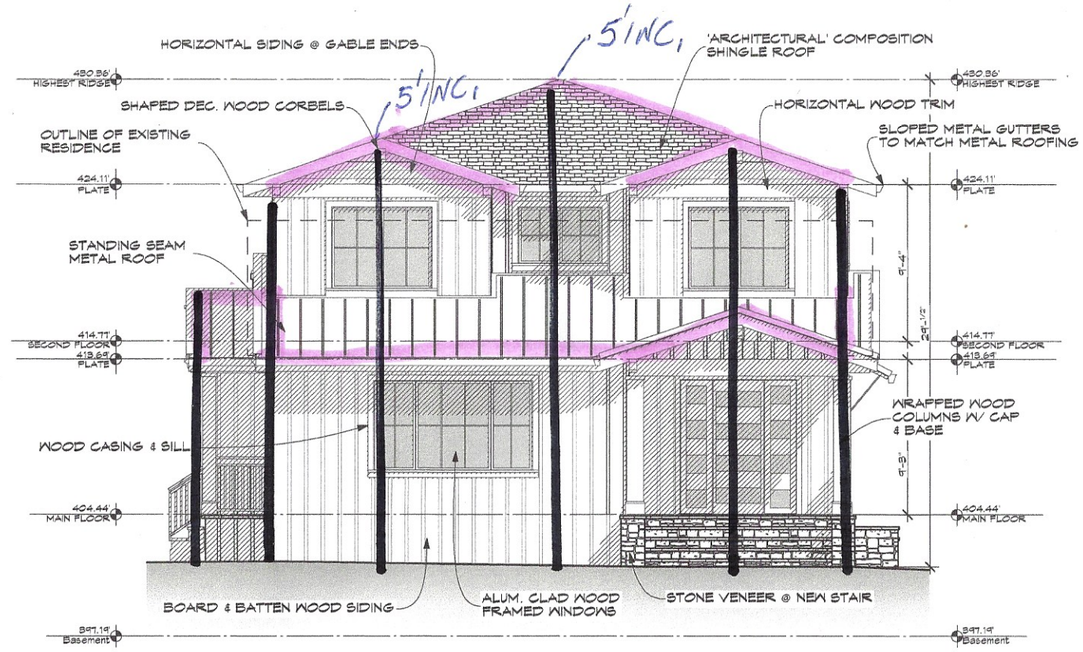

PROPOSED FRONT ELEVATION

SCALE: 1/4" = 1'-0"

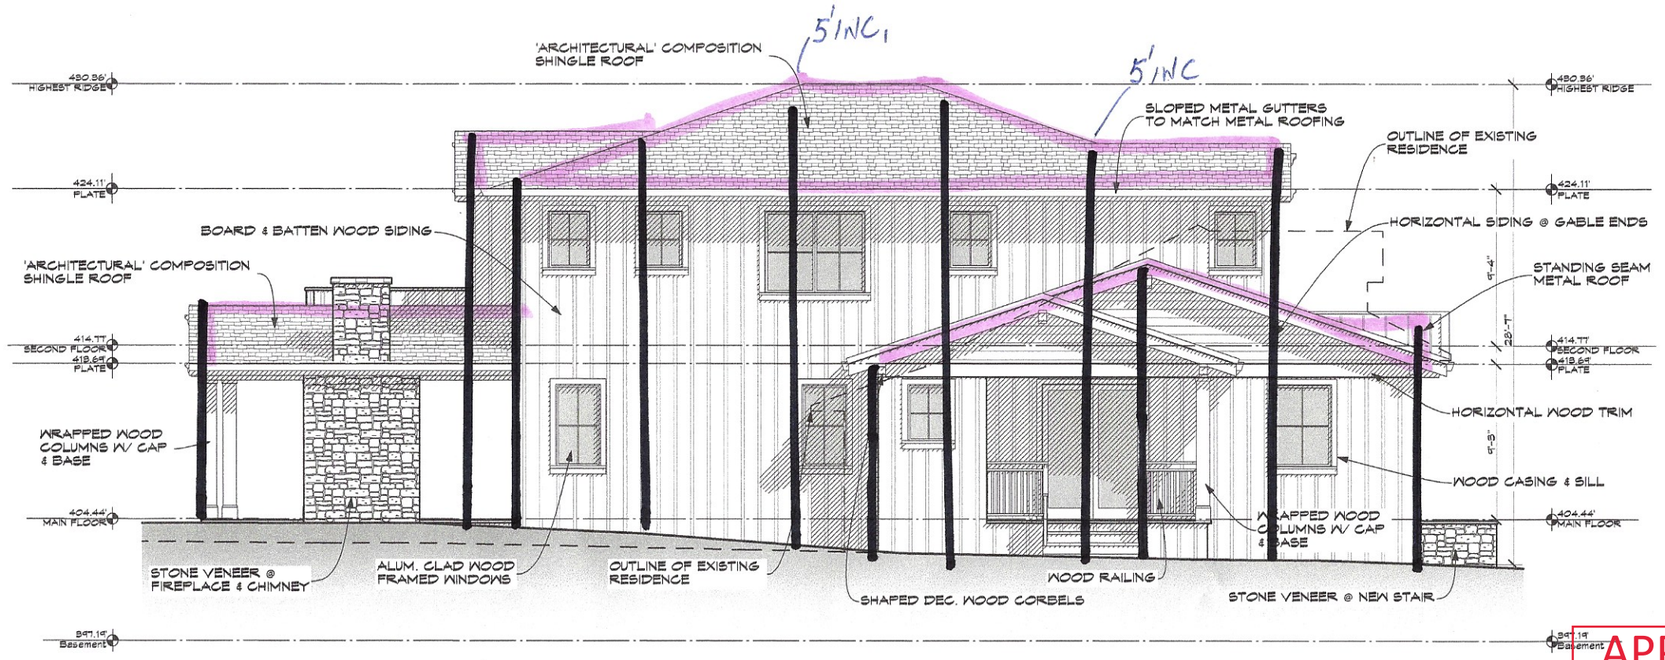

PROPOSED LEFT ELEVATION

SCALE: 1/4" = 1'-0"

APPROVED
Story Poles Only 10/1/20

REVISIONS	
A.	8/20/20
B.	9/17/20

KOHLSAAT & ASSOCIATES
51 UNIVERSITY AVE. 72 • LOS GATOS, CA. • 95030 • (408) 395-2555

A REMODEL AND ADDITION OF:
THE ROULEAU RESIDENCE
17361 E. VINELAND AVE. LOS GATOS, CA. 95030

PROPOSED FRONT & LEFT ELEVATIONS

DATE: 7/14/20
SCALE: AS SHOWN
SHEET
A-7
12 OF -

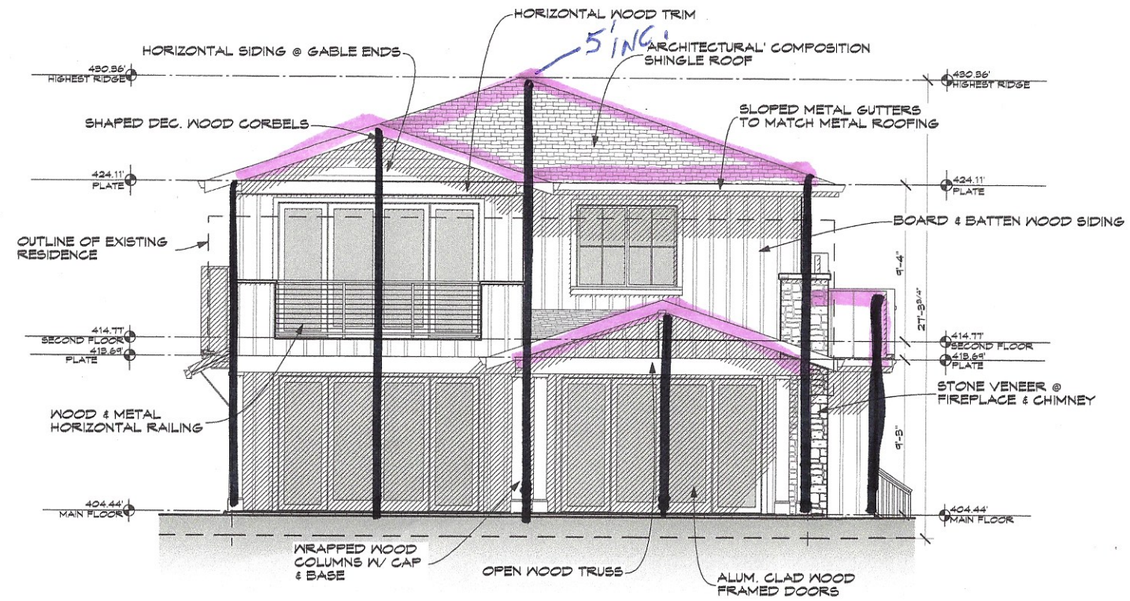

PROPOSED REAR ELEVATION

SCALE: 1/4" = 1'-0"

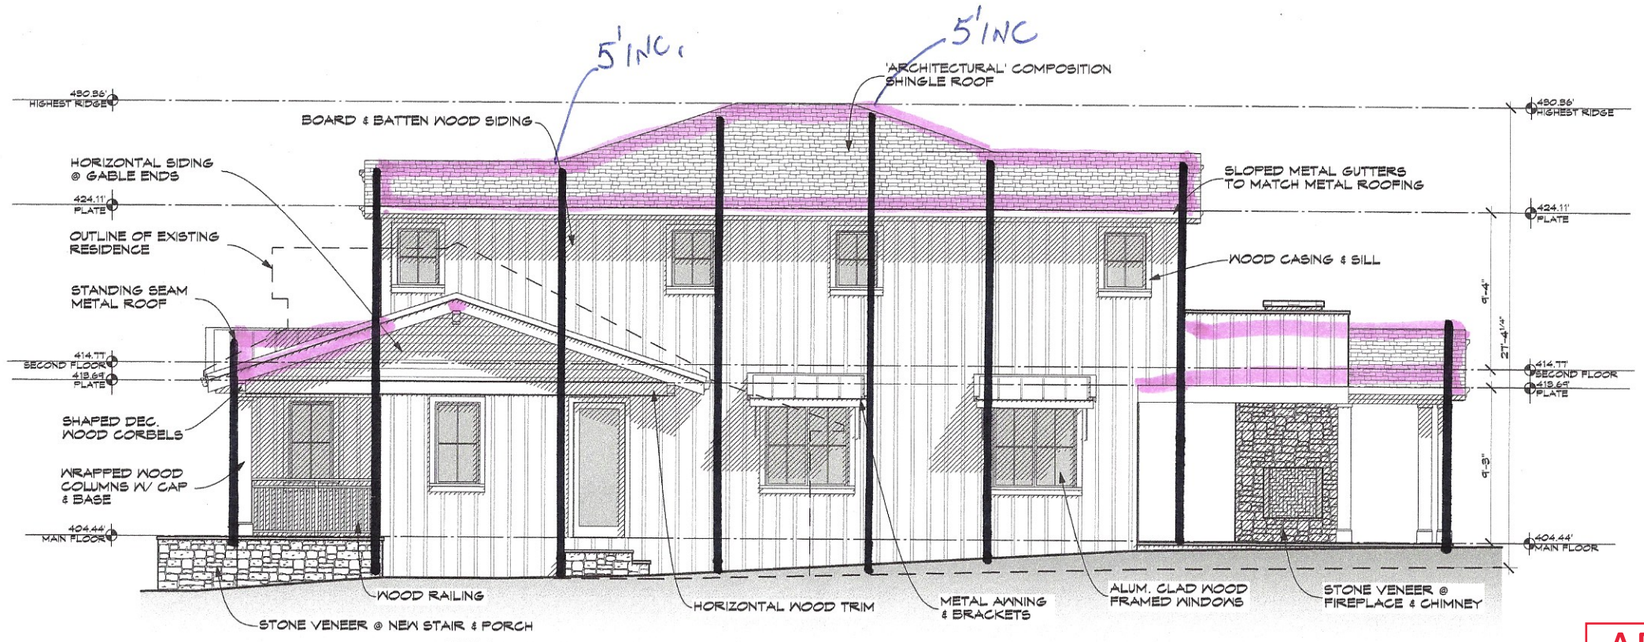

PROPOSED RIGHT ELEVATION

SCALE: 1/4" = 1'-0"

APPROVED
Story Poles Only 10/1/20

REVISIONS	
A.	8/20/20
B.	9/17/20

KOHLSAAT & ASSOCIATES
51 UNIVERSITY AVE. "L" • LOS GATOS, CA. • 95030 • (408) 395-2555

A REMODEL AND ADDITION OF:
THE ROULEAU RESIDENCE
17361 E. VINELAND AVE. LOS GATOS, CA. 95030

PROPOSED REAR & RIGHT ELEVATIONS

DATE: 7/14/20
SCALE: AS SHOWN
SHEET
A-8
13 OF -

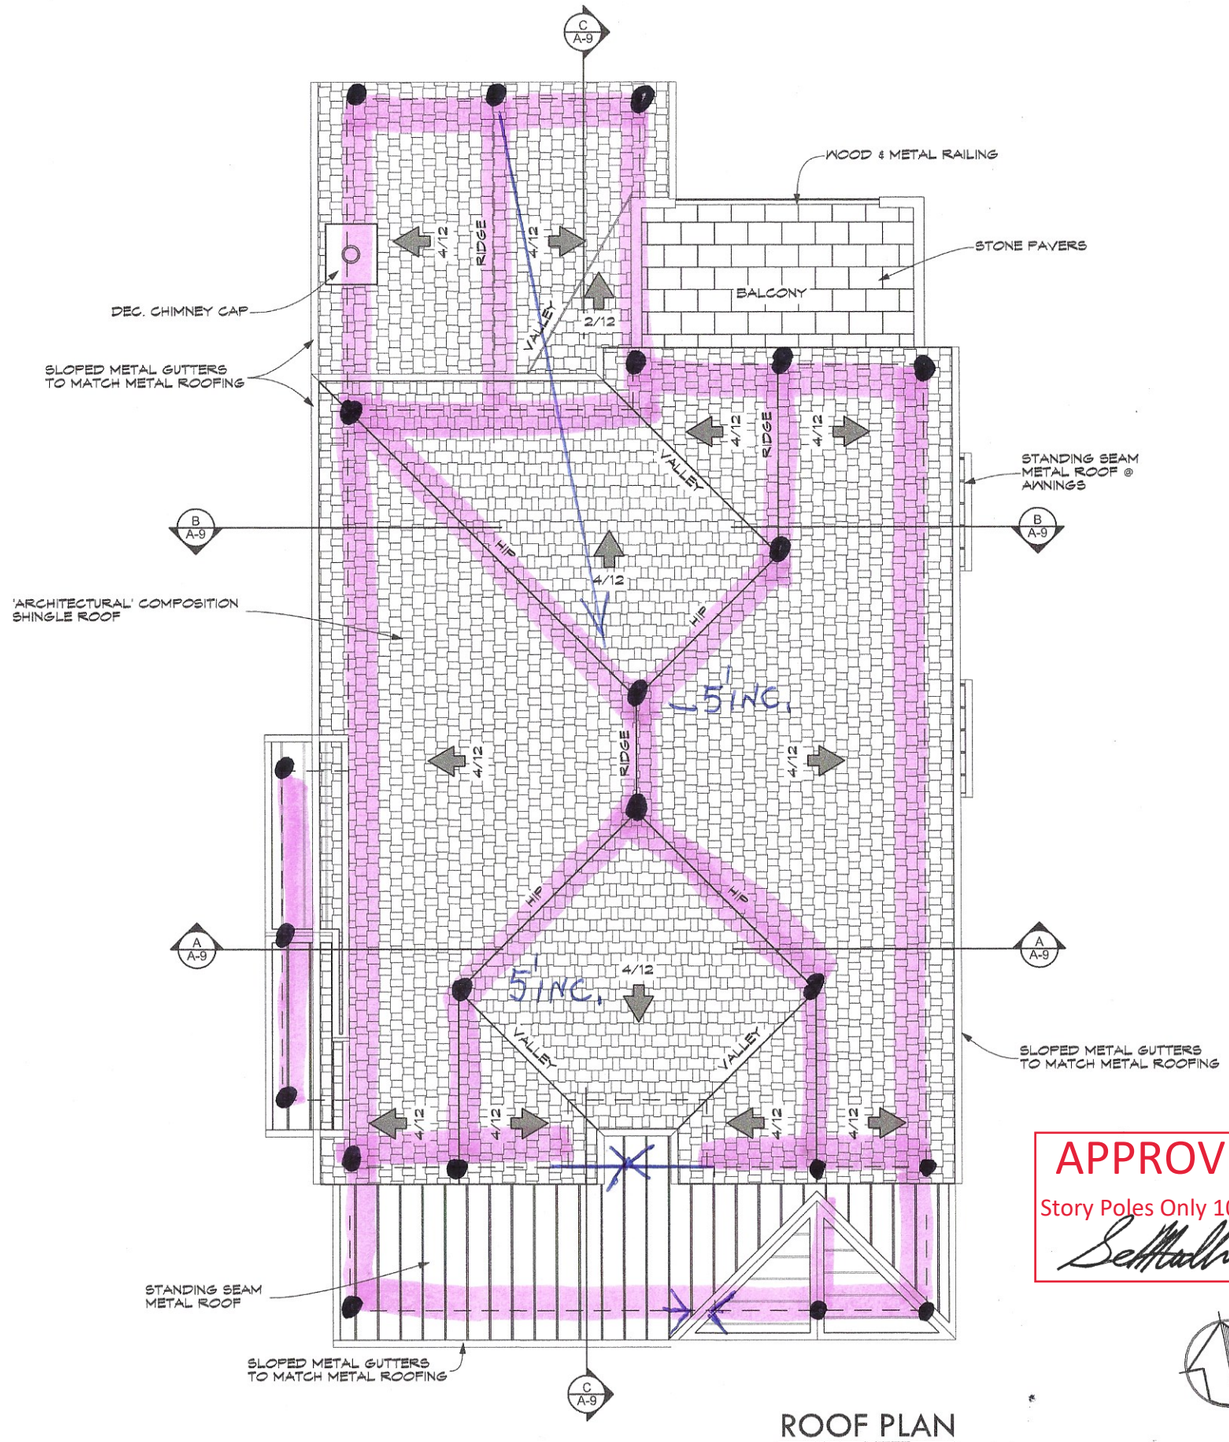

APPROVED
Story Poles Only 10/1/20

ROOF PLAN

SCALE: 1/4" = 1'-0"

REVISIONS	
A.	8/20/20
B.	9/17/20

KOHLSAAT & ASSOCIATES
51 UNIVERSITY AVE. TL • LOS GATOS, CA • 95030 • (408) 395-5555

A REMODEL AND ADDITION OF:
THE ROULEAU RESIDENCE
17361 E. VINELAND AVE. LOS GATOS, CA. 95030

PROPOSED ROOF PLAN

DATE: 7/14/20
SCALE: AS SHOWN
SHEET
A-6
11 OF -