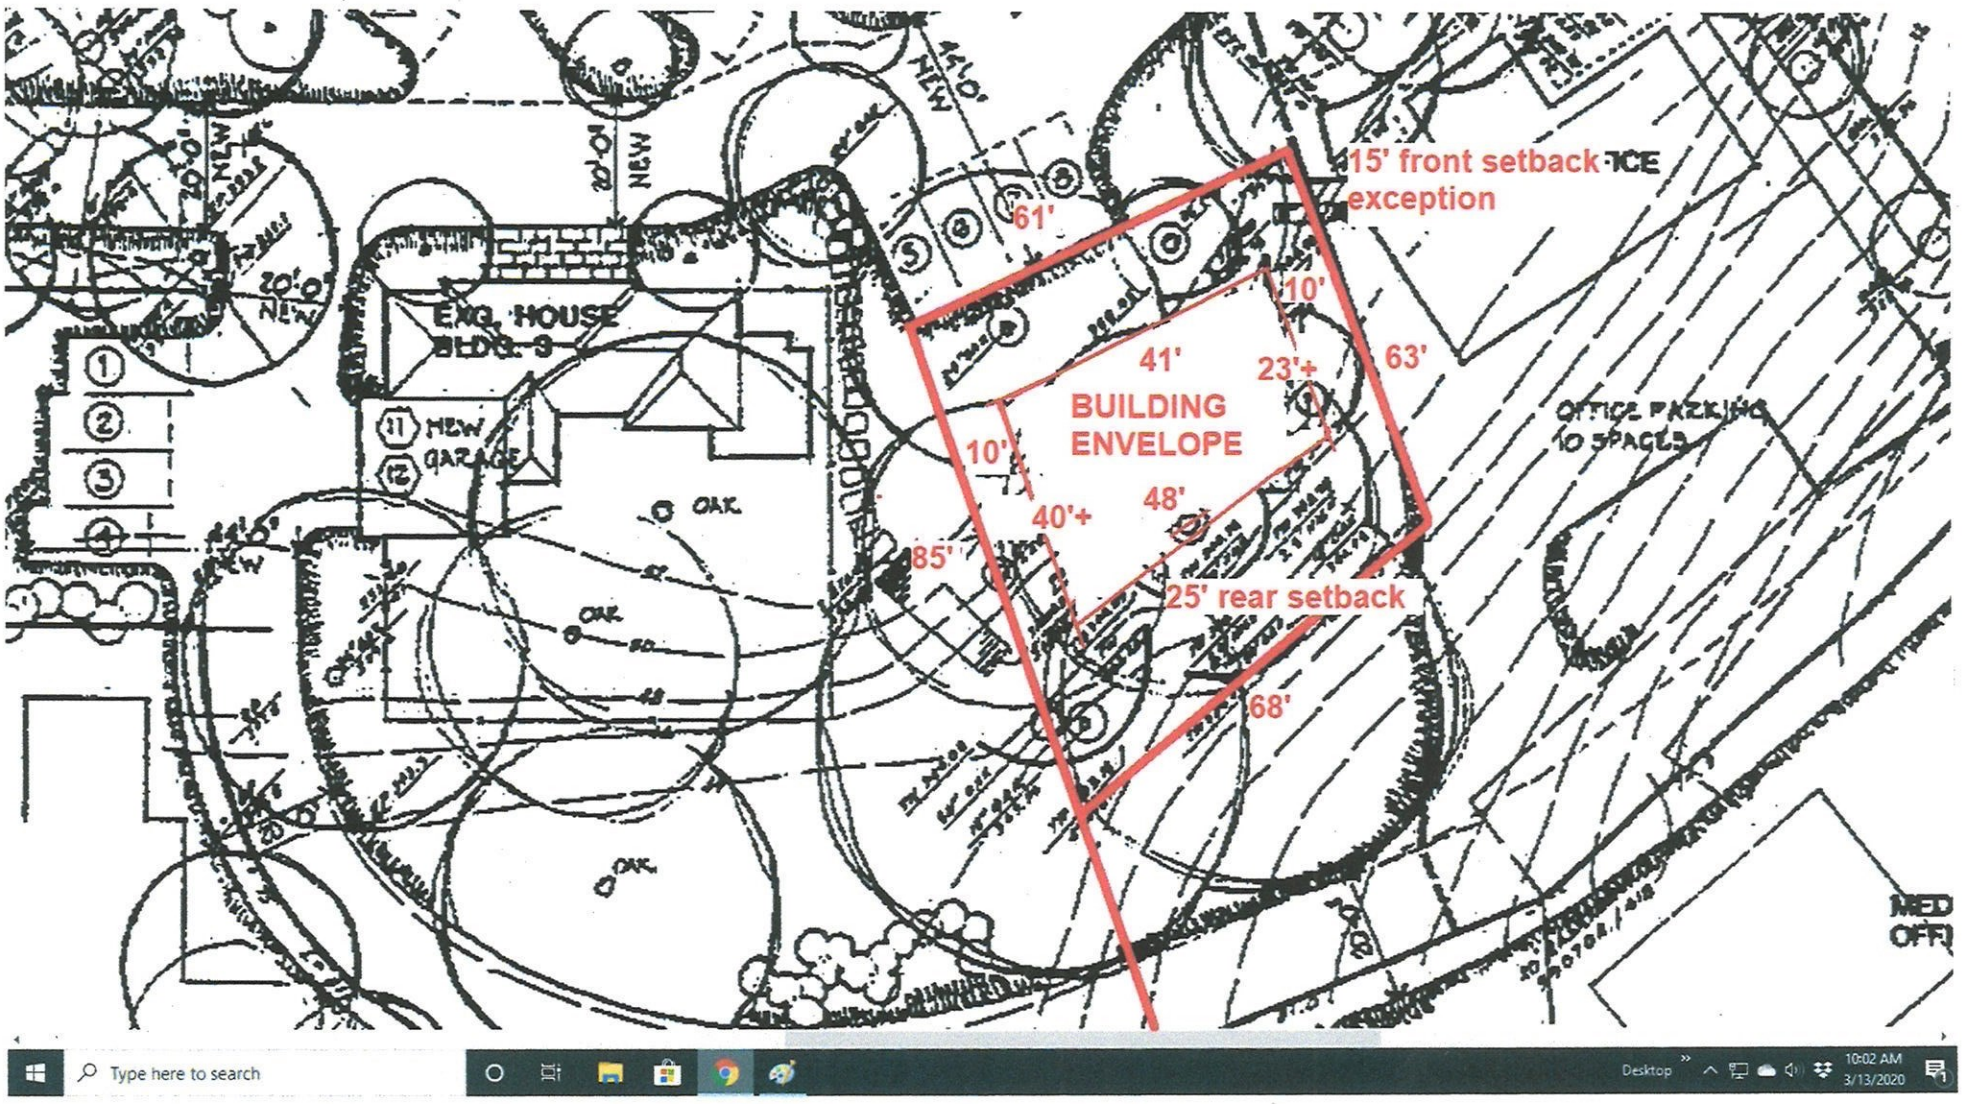

BUILDING ENVELOPE STUDY

Item 12