CONCEPT 2023-A NO ON-STREET PARKING

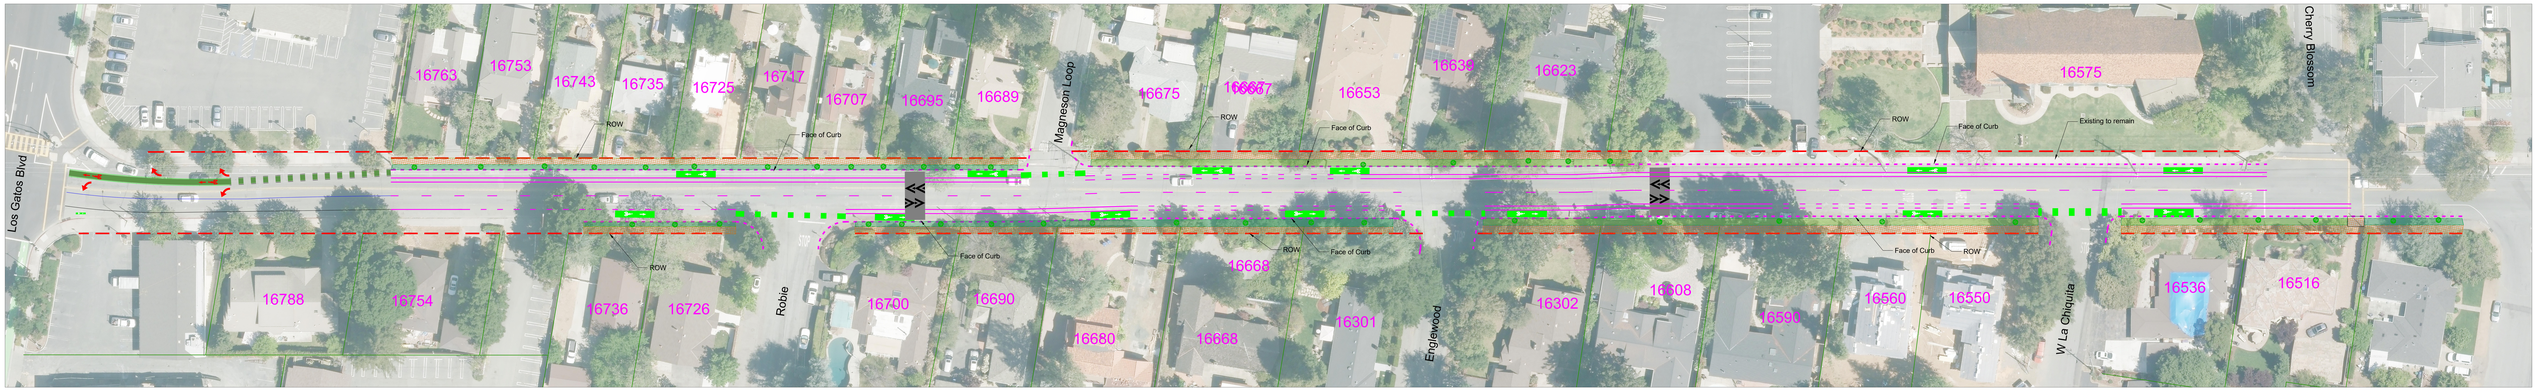

Roadway Alignment:
1. Place centerline at middle of ROW width where possible
2. 38 feet curb to curb width

Design Parameters:
1. 10' lanes
2. 3' bike buffer
3. 6' bike lanes
4. 5' min. sidewalk

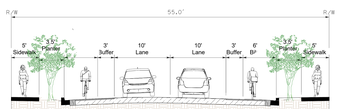

WEST OF MAGNESON LOOP

SCALE: NO SCALE

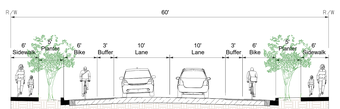

EAST OF MAGNESON LOOP

SCALE: NO SCALE

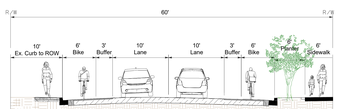

EAST OF MAGNESON LOOP
(at Presbyterian Church)

SCALE: NO SCALE

LEGEND:

1. Speed Hump
2. Sidewalk
3. Planter Strip
4. Tree
5. Right of Way
6. Face of Curb
7. Centerline of Roadway

N

0 20' 40'